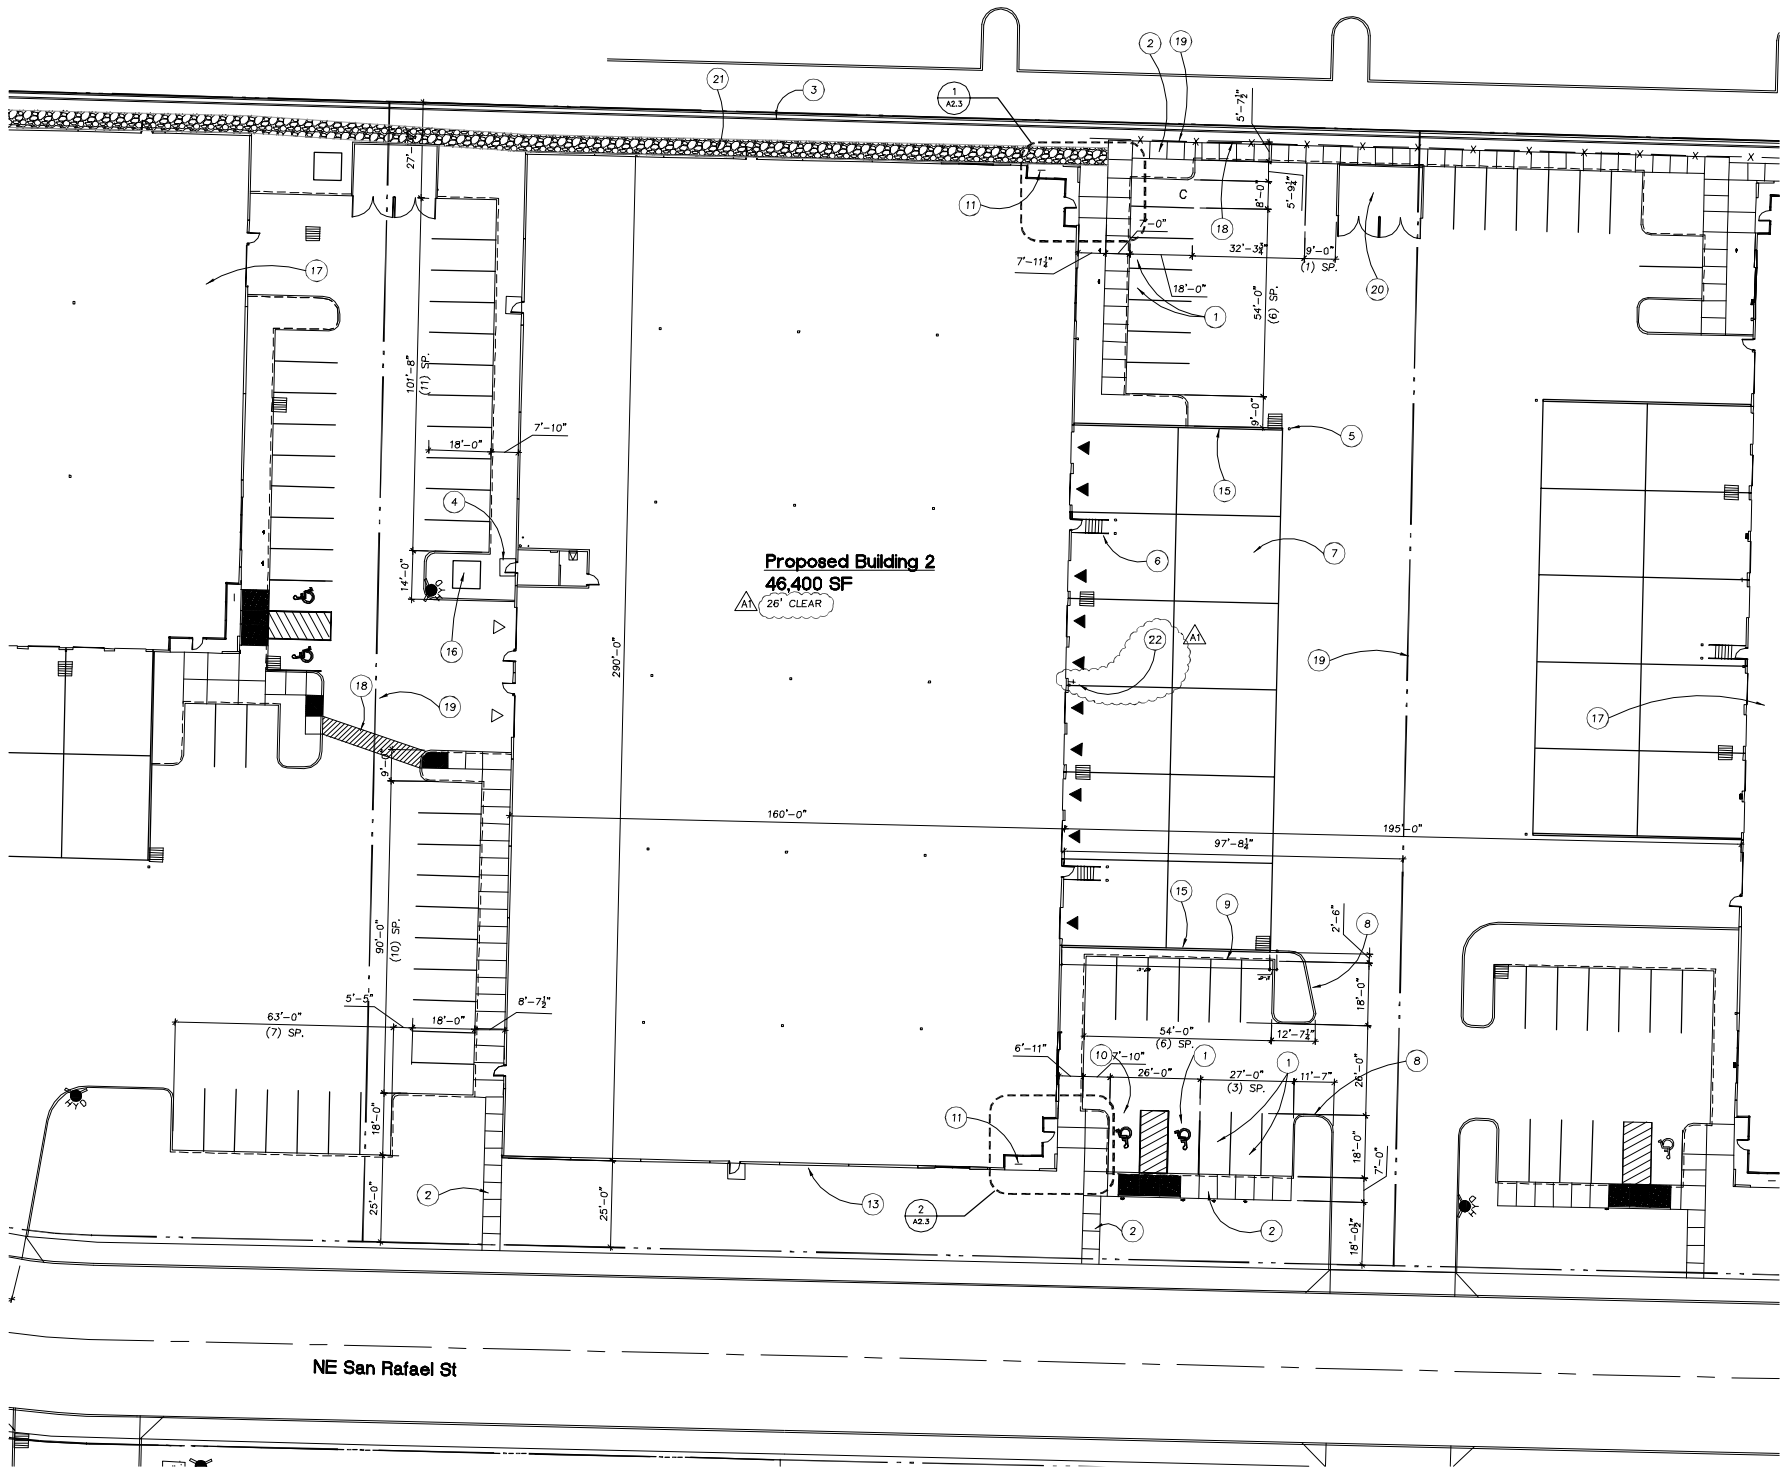

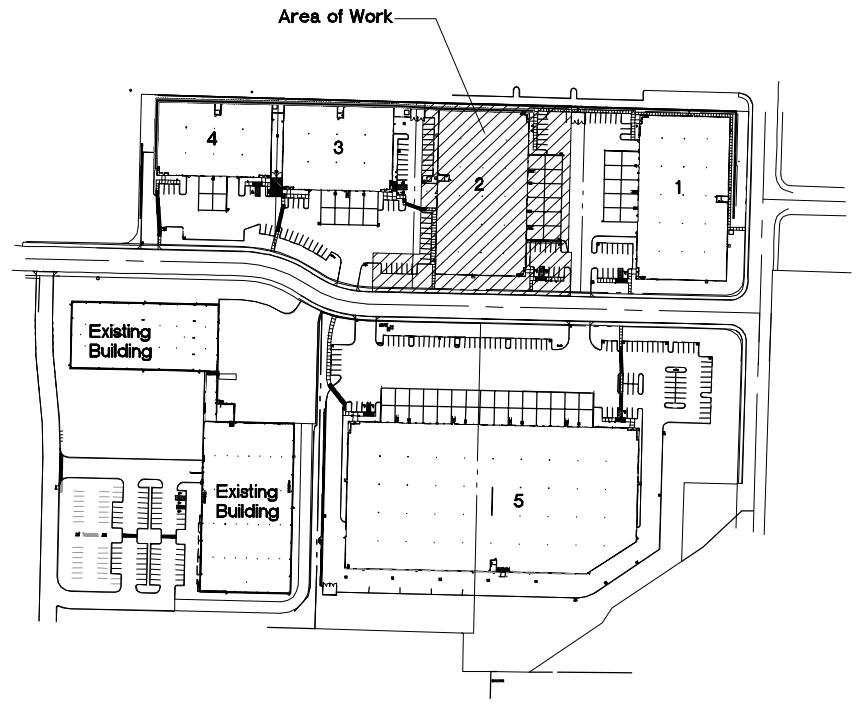

Keynotes

1. CARPOOL/VANPOOL PARKING & SIGNAGE – SEE DETAIL 5/A5.1
2. 5'-0" CONCRETE WALK – SEE DETAIL 8/A5.1
3. RETAINING WALL – SEE GEOTECH/CIVIL
4. 5'x5' CONCRETE PAD TYPICAL
5. CONCRETE-FILLED PIPE BOLLARD, PAINTED "HAZARD YELLOW" – SEE DETAIL 9/A5.1
6. METAL STAIR – SEE DETAIL 12/A5.1 & 13/A5.1
7. CONCRETE TRUCK APRON – SEE STRUCTURAL
8. CAST-IN-PLACE CONCRETE CURB – SEE CIVIL TYPICAL
9. 6" EXTRUDED CURB – SEE CIVIL TYPICAL
10. VAN ACCESSIBLE PARKING SPACE, AISLE, SIGNAGE AND RAMP – SEE DETAIL 1/A5.1
11. BIKE PARKING
12. 7'-0" SIDEWALK AND MONOLITHIC CURB – SEE CIVIL
13. BUILDING PARALLEL TO NE SAN RAFAEL ROW
14. KNOX BOX
15. CONCRETE RETAINING WALL WITH CONCRETE GUARDRAIL – SEE DETAIL 10/A5.1
16. 8'x8' CONCRETE TRANSFORMER PAD
17. BUILDING BY SEPARATE PERMIT
18. 4'-0" HIGH CHAINLINK FENCE
19. PROPOSED PROPERTY LINE
20. TRASH ENCLOSURE BY SEPARATE PERMIT
21. 5'-0" GRAVEL PATH
22. HOSE BIBB

Site Plan

0 10 20 40

Legend

- DRIVE-IN DOOR
- DOCK-HIGH DOOR
- CAST-IN-PLACE CONCRETE CURB
- EXTRUDED CONCRETE CURB
- C COMPACT PARKING STALL

Key Plan

Permit Submittal - March 2007

MILDREN DESIGN GROUP, P.C.
ARCHITECTURE • SPACE PLANNING
7650 S.W. Beveland, Suite 120
Tigard, Oregon 97223-8692
Voice: 503-244-0552
Fax: 503-244-0417

REGISTERED ARCHITECT
3056
WALTER E. MILDREN JR.
TIGARD, OREGON
STATE OF OREGON

Owner:
Trammell Crow Company

4949 SW Meadows Rd. Ste. 1(
Lake Oswego, Oregon 97035

Project:
Rockwood Corporate Center Building 2
NE San Rafael St.
Gresham, Oregon

Sheet Title:
Building 2 Site Plan

Revisions:

MILDREN DESIGN GROUP, P.C., 2007, ALL RIGHTS RESERVED ©

THESE DRAWINGS ARE THE PROPERTY OF MILDREN DESIGN GROUP, P.C., AND ARE NOT TO BE USED OR REPRODUCED IN ANY MANNER, EXCEPT WITH THE PRIOR WRITTEN PERMISSION OF MILDREN DESIGN GROUP, P.C.

Date:	1 March 20(
Drawn by:	Checked b
BK	WE
Job Number:	1060

Sheet A1.1

P:\1060\53\A1-1.dwg, 2007-03-13 4:14:42 PM, BKS, 1:2.76774