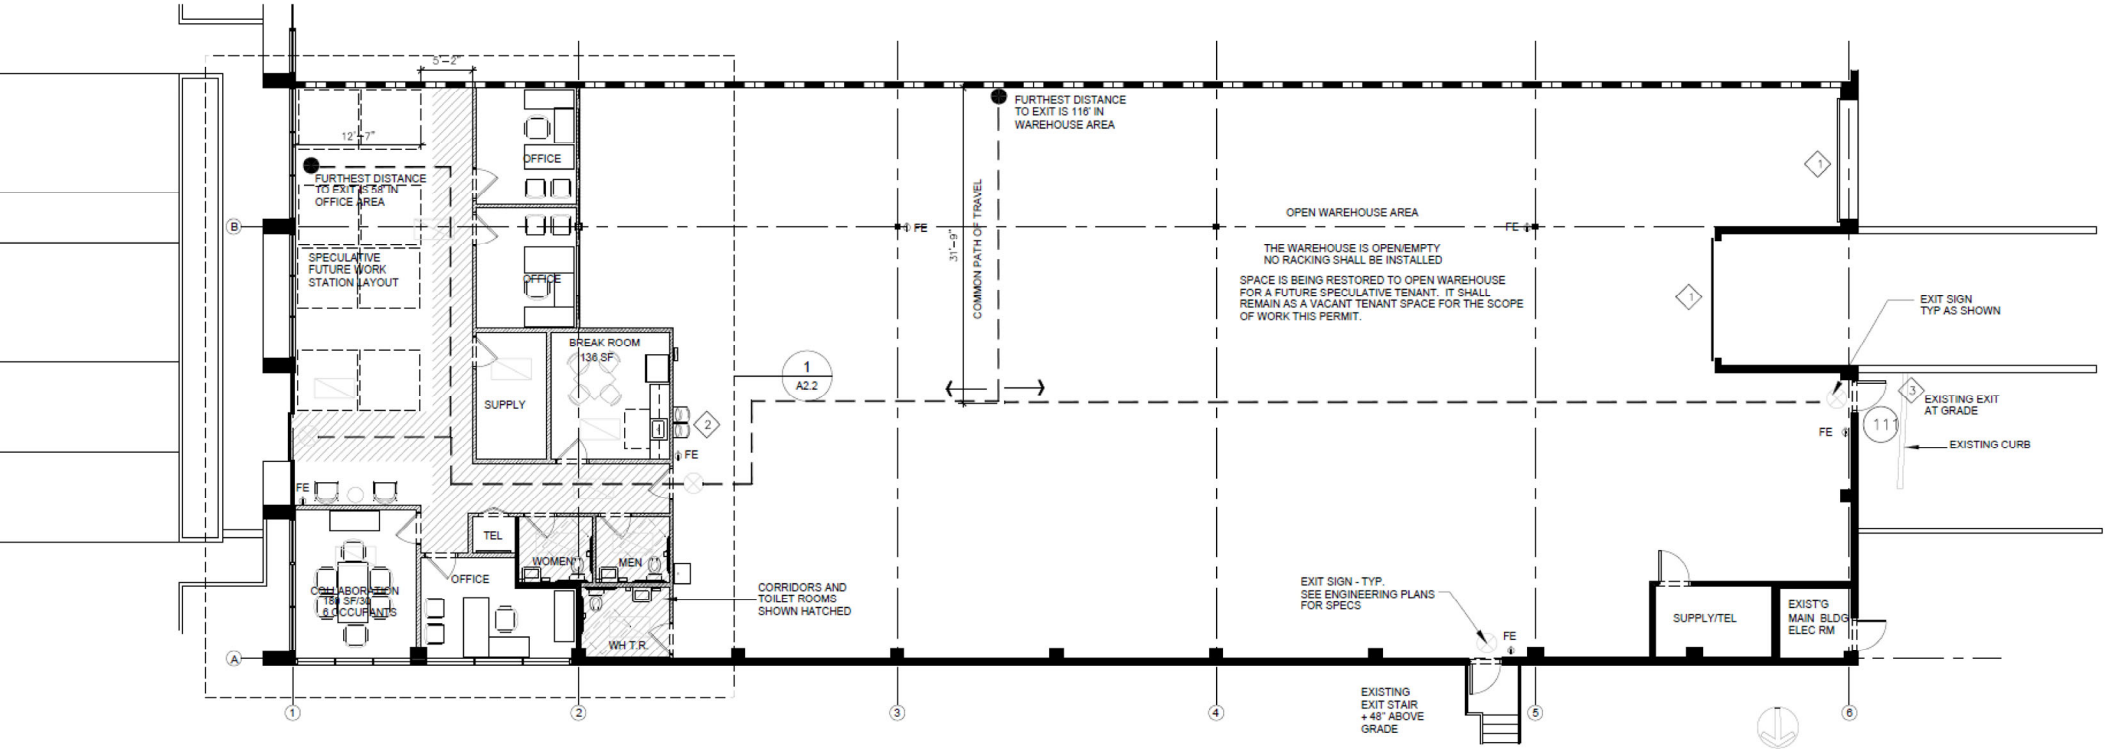
5'-2"
12'-7"
FURTHEST DISTANCE TO EXIT IS 58' IN OFFICE AREA
SPECULATIVE FUTURE WORK STATION LAYOUT
OFFICE
OFFICE
SUPPLY
BREAK ROOM 136 SF
FE
FE
FE
TEL
WOMEN
MEN
OFFICE
COLLABORATION 184 SF/SA 6 OCCUPANTS
WH T.R.
CORRIDORS AND TOILET ROOMS SHOWN HATCHED
1
A2.2
FURTHEST DISTANCE TO EXIT IS 116' IN WAREHOUSE AREA
COMMON PATH OF TRAVEL
31'-9"
FE
OPEN WAREHOUSE AREA
FE
THE WAREHOUSE IS OPEN/EMPTY
NO RACKING SHALL BE INSTALLED
SPACE IS BEING RESTORED TO OPEN WAREHOUSE FOR A FUTURE SPECULATIVE TENANT. IT SHALL REMAIN AS A VACANT TENANT SPACE FOR THE SCOPE OF WORK THIS PERMIT.
EXIT SIGN TYP AS SHOWN
EXISTING EXIT AT GRADE
EXISTING CURB
FE
EXIT SIGN - TYP. SEE ENGINEERING PLANS FOR SPECS
FE
EXISTING EXIT STAIR + 48" ABOVE GRADE
SUPPLY/TEL
EXIST'G MAIN BLDG ELEC RM
A
B
1
2
3
4
5
6