


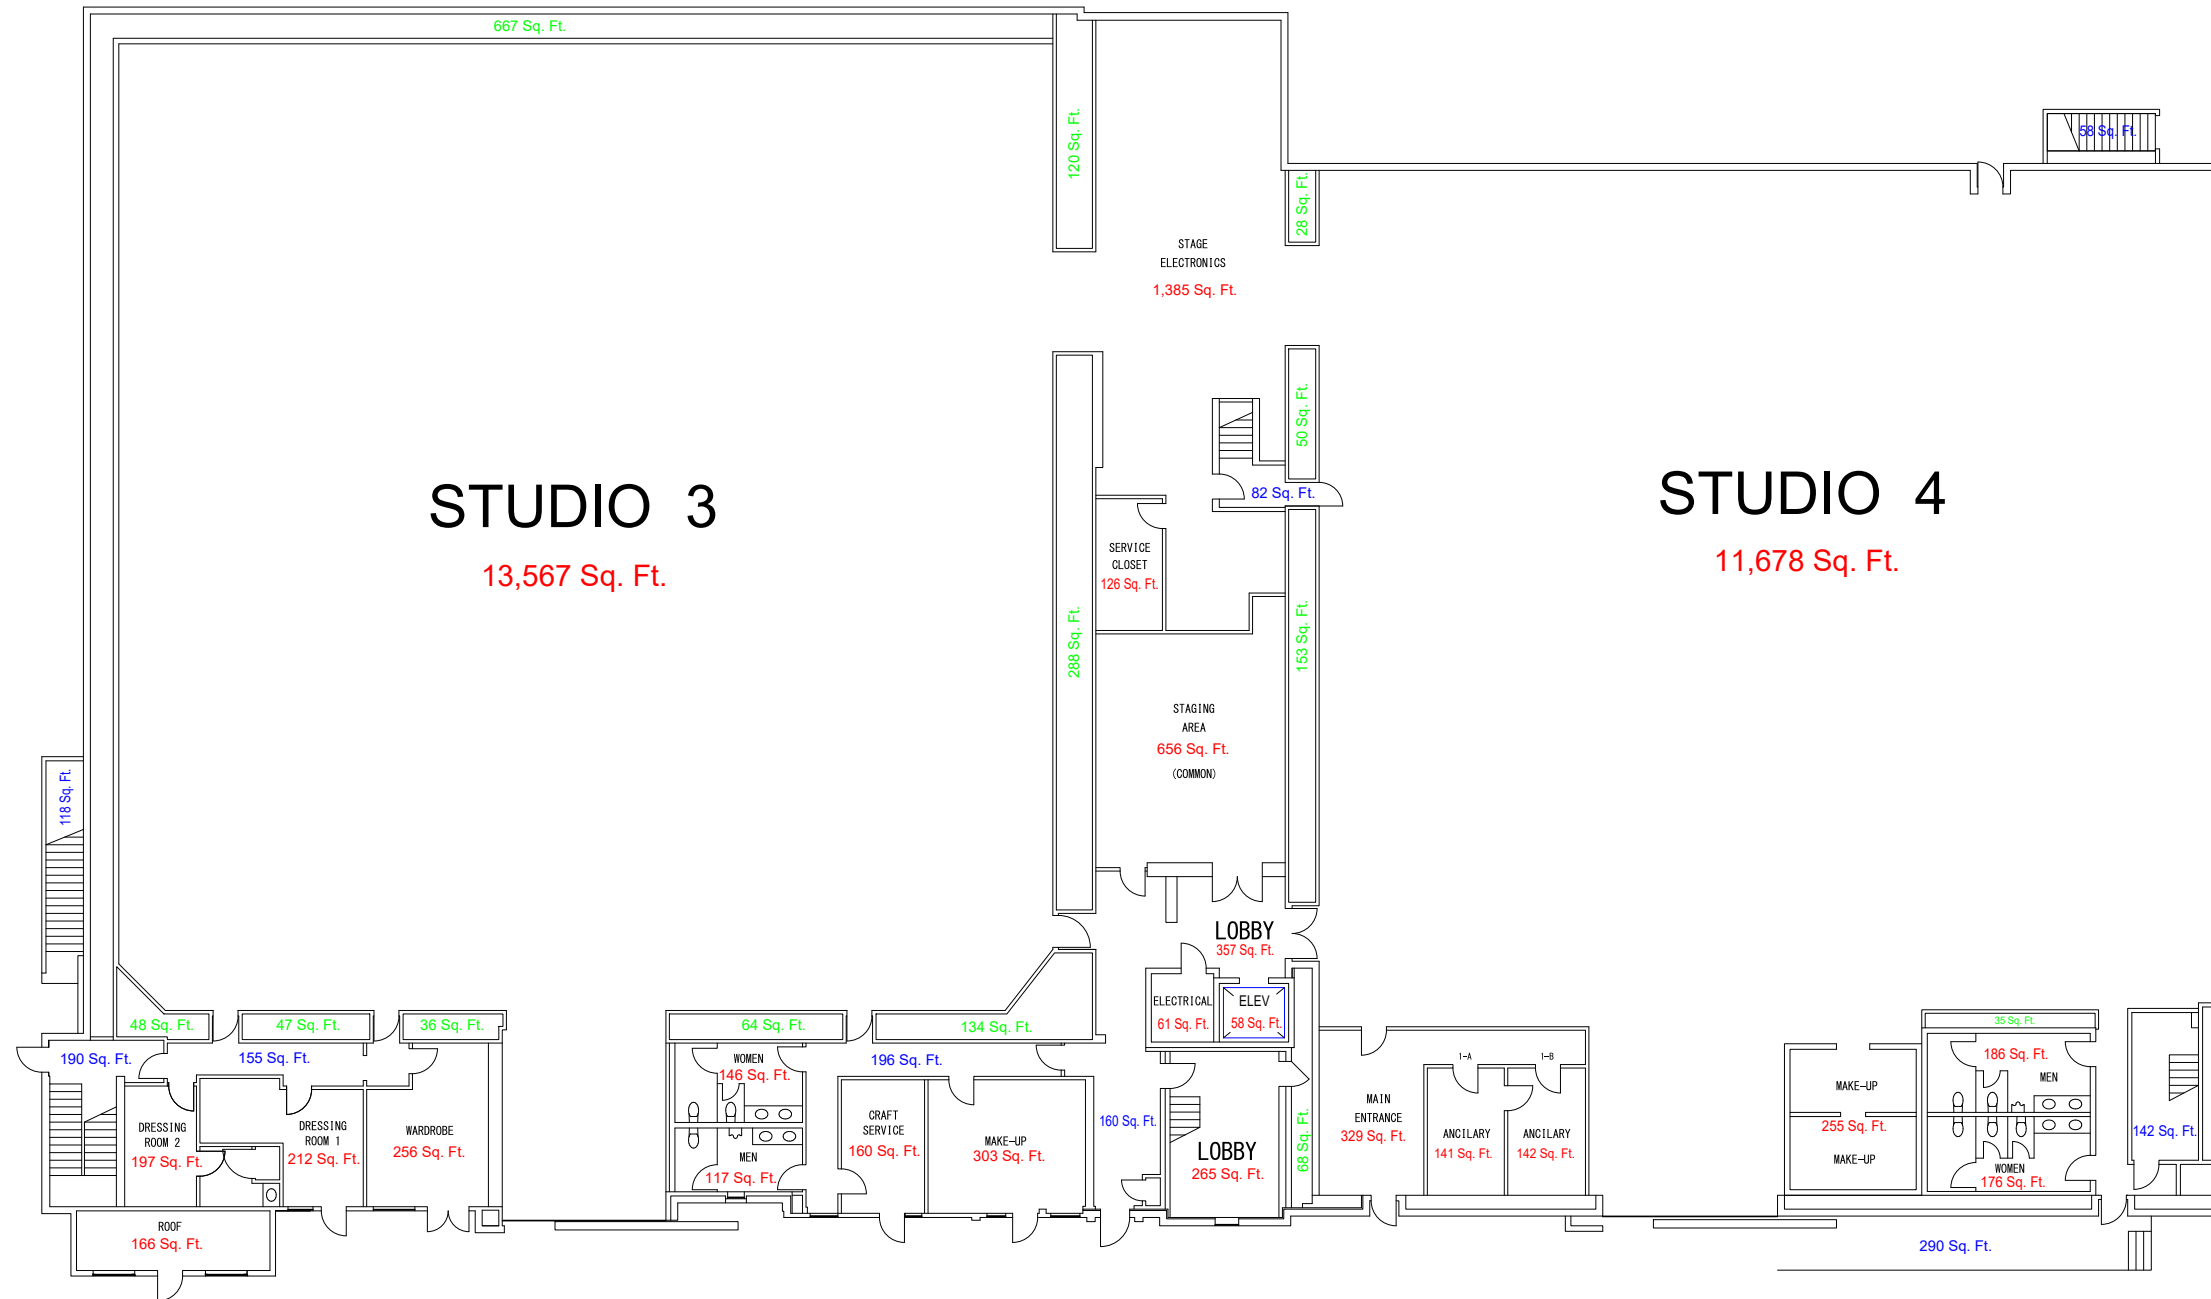

Floor 1 Studio 3 and Studio 4
Office Building

16829 Saticoy Street Los Angeles, CA 91406



16829 Saticoy
Los Angeles, CA. 91406

SATICOY STUDIOS
FLOOR 1 STUDIO 3 and STUDIO 4
OFFICE BUILDING FLOOR PLAN LAYOUT

REV.	REV. DATE	DRWN: JEFF MAPES	TO SCALE
C	AUG. 25 2023	CHECKED: JEFF MAPES	
		APPROVED:	ENCL. NO.
		MR. REQUEST NO.:	23A-SATRAL-01