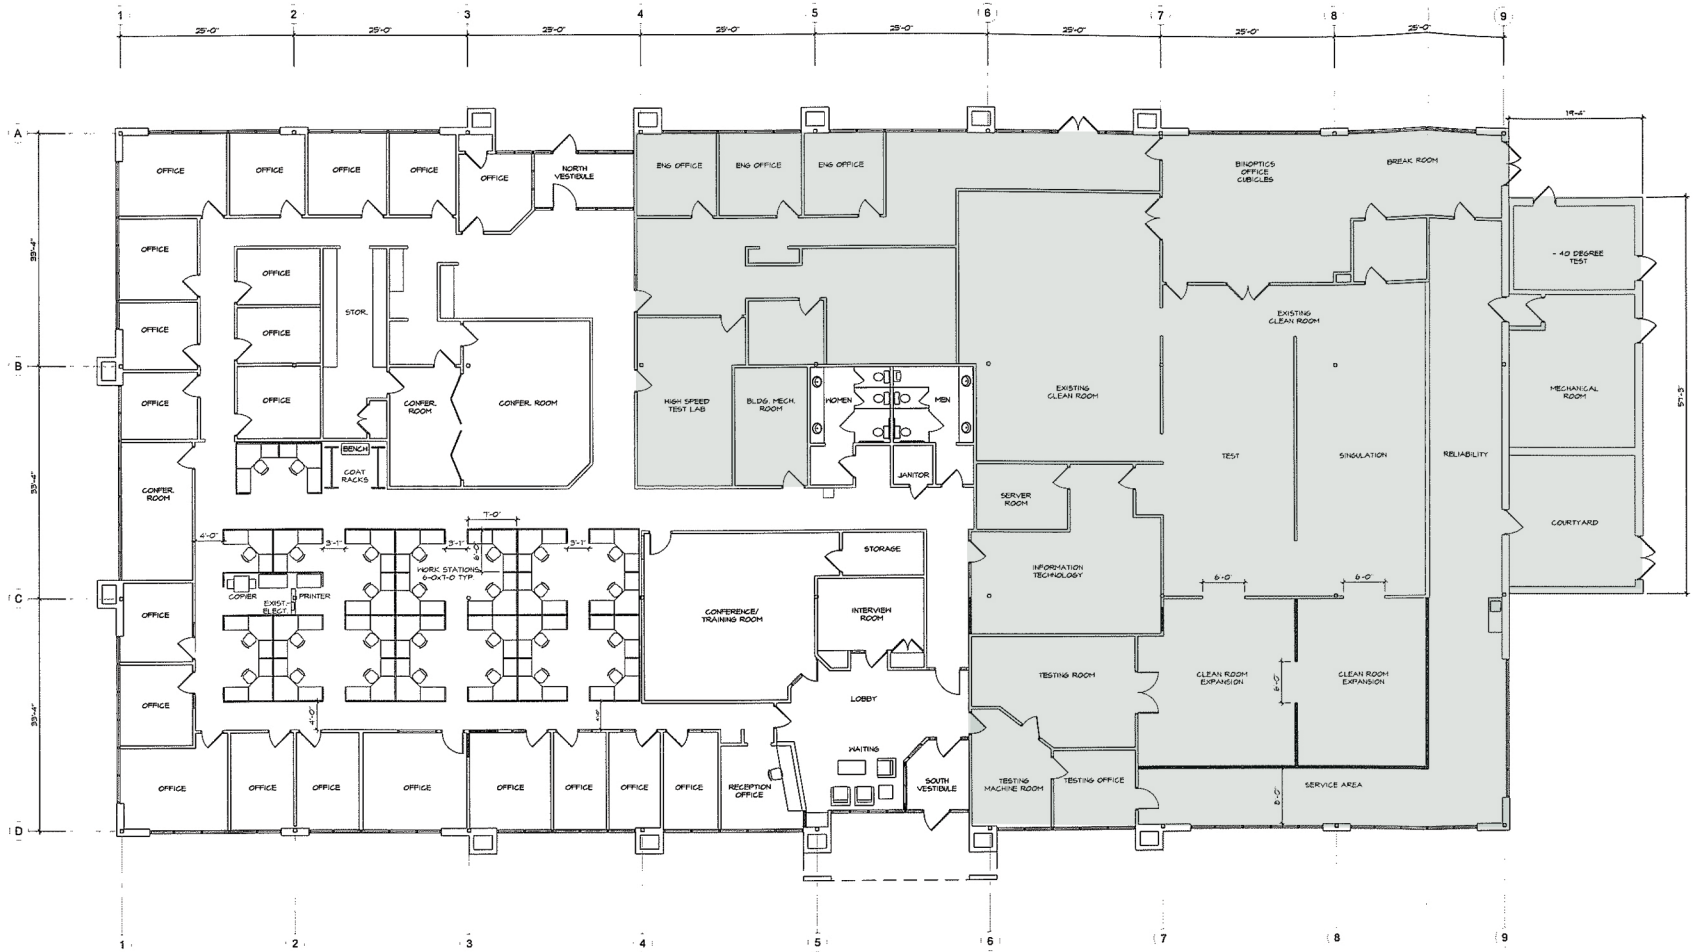

FLOOR PLAN - SCHEME 1

1/8" = 1'-0"

N

PLANS LEGEND

- EXISTING CONSTRUCTION TO REMAIN
- REMOVE EXISTING CONSTRUCTION
- NEW STUD PARTITION
- NEW MASONRY WALL
- NEW DOOR & FRAME
- EXISTING DOOR & FRAME TO REMAIN
- REMOVE EXISTING DOOR & FRAME

XREF FILE: A-C-P-A-N-G-L
PLOT FILE: SCP-SQ50

Architectura P.C. ARCHITECTS
Carnegie Place, 247 N. Goodman St., Rochester, New York 14607 716/442-8550

THESE DRAWINGS ARE PROTECTED UNDER FEDERAL COPYRIGHT & STATE LAW. NO COPYING OR EXPLOITATION, NO ALTERATIONS, NO UNAUTHORIZED USE WITHOUT THE APPROVAL OF ARCHITECTURA, PC

BUILDING ALTERATIONS FOR BINOPTICS CORP.

CORNELL BUSINESS & TECHNOLOGY PARK
20 THORNWOOD DRIVE
VILLAGE OF LANSING, NY

FOR: INTEGRATED ACQ. & DEVELOP. CORP.

PROJECT NO.	0900--
CHECKED BY:	SCP
DRAWN BY:	SBT, SCP
DATE:	09/02/2014

REVISIONS:
△ ---

SHEET NAME
FLOOR PLAN

SHEET NO.
SK-1