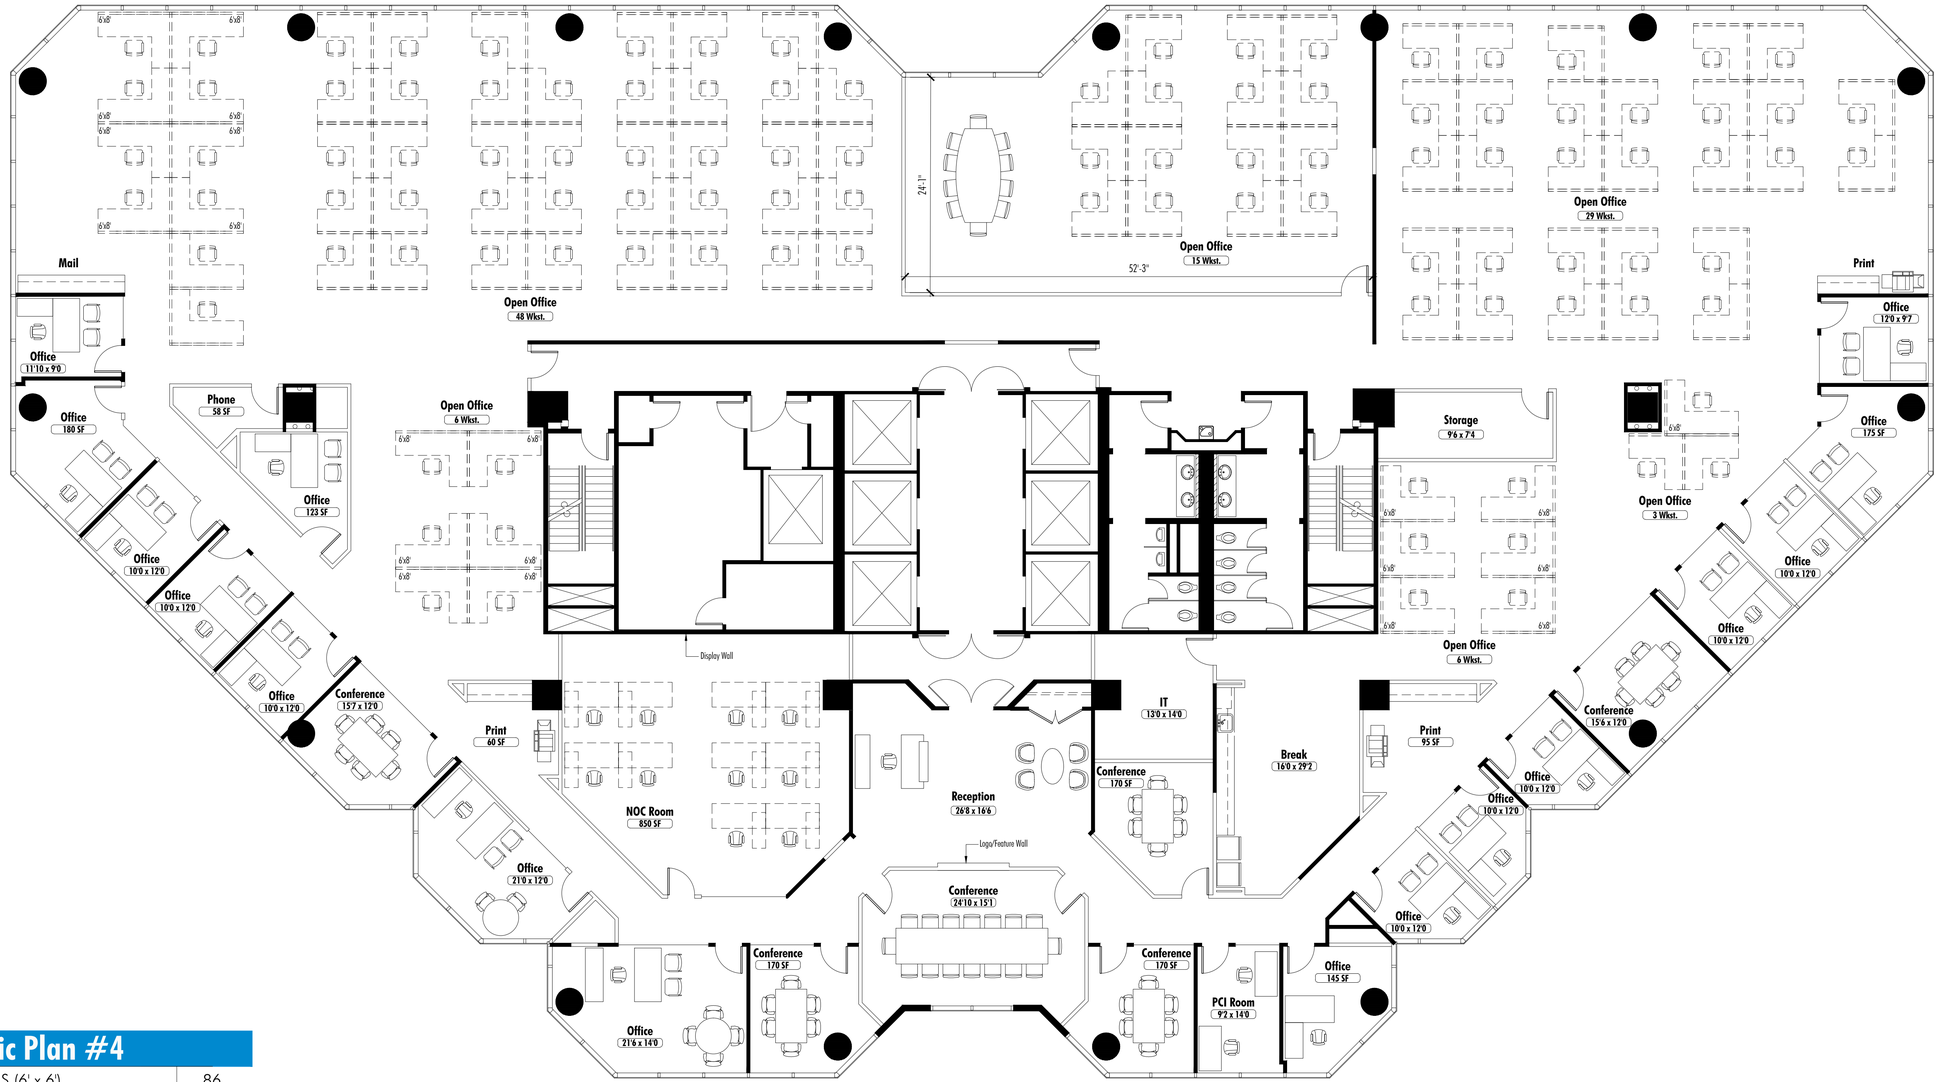

Schematic Plan #4

WORKSTATIONS (6' x 6')	86
WORKSTATIONS (6' x 8')	21
PRIVATE OFFICES	17
CONFERENCE ROOMS	6
PHONE ROOMS	1
BREAK	1
IT/STORAGE	2
NOC ROOM	1
PRINT/MAIL	4

*All furniture shown is for representational purposes only.

TRUE NORTH
SCALE: 1/8" = 1'-0"

NELSON

400 Interstate North Parkway | Atlanta, GA 30339

Platinum Tower, Suite 900 • 20,535 RSF

Date: 02.13.18 | Drawn By: S.Holt | Checked By: L.Hancock | Project Number: 15441.1714